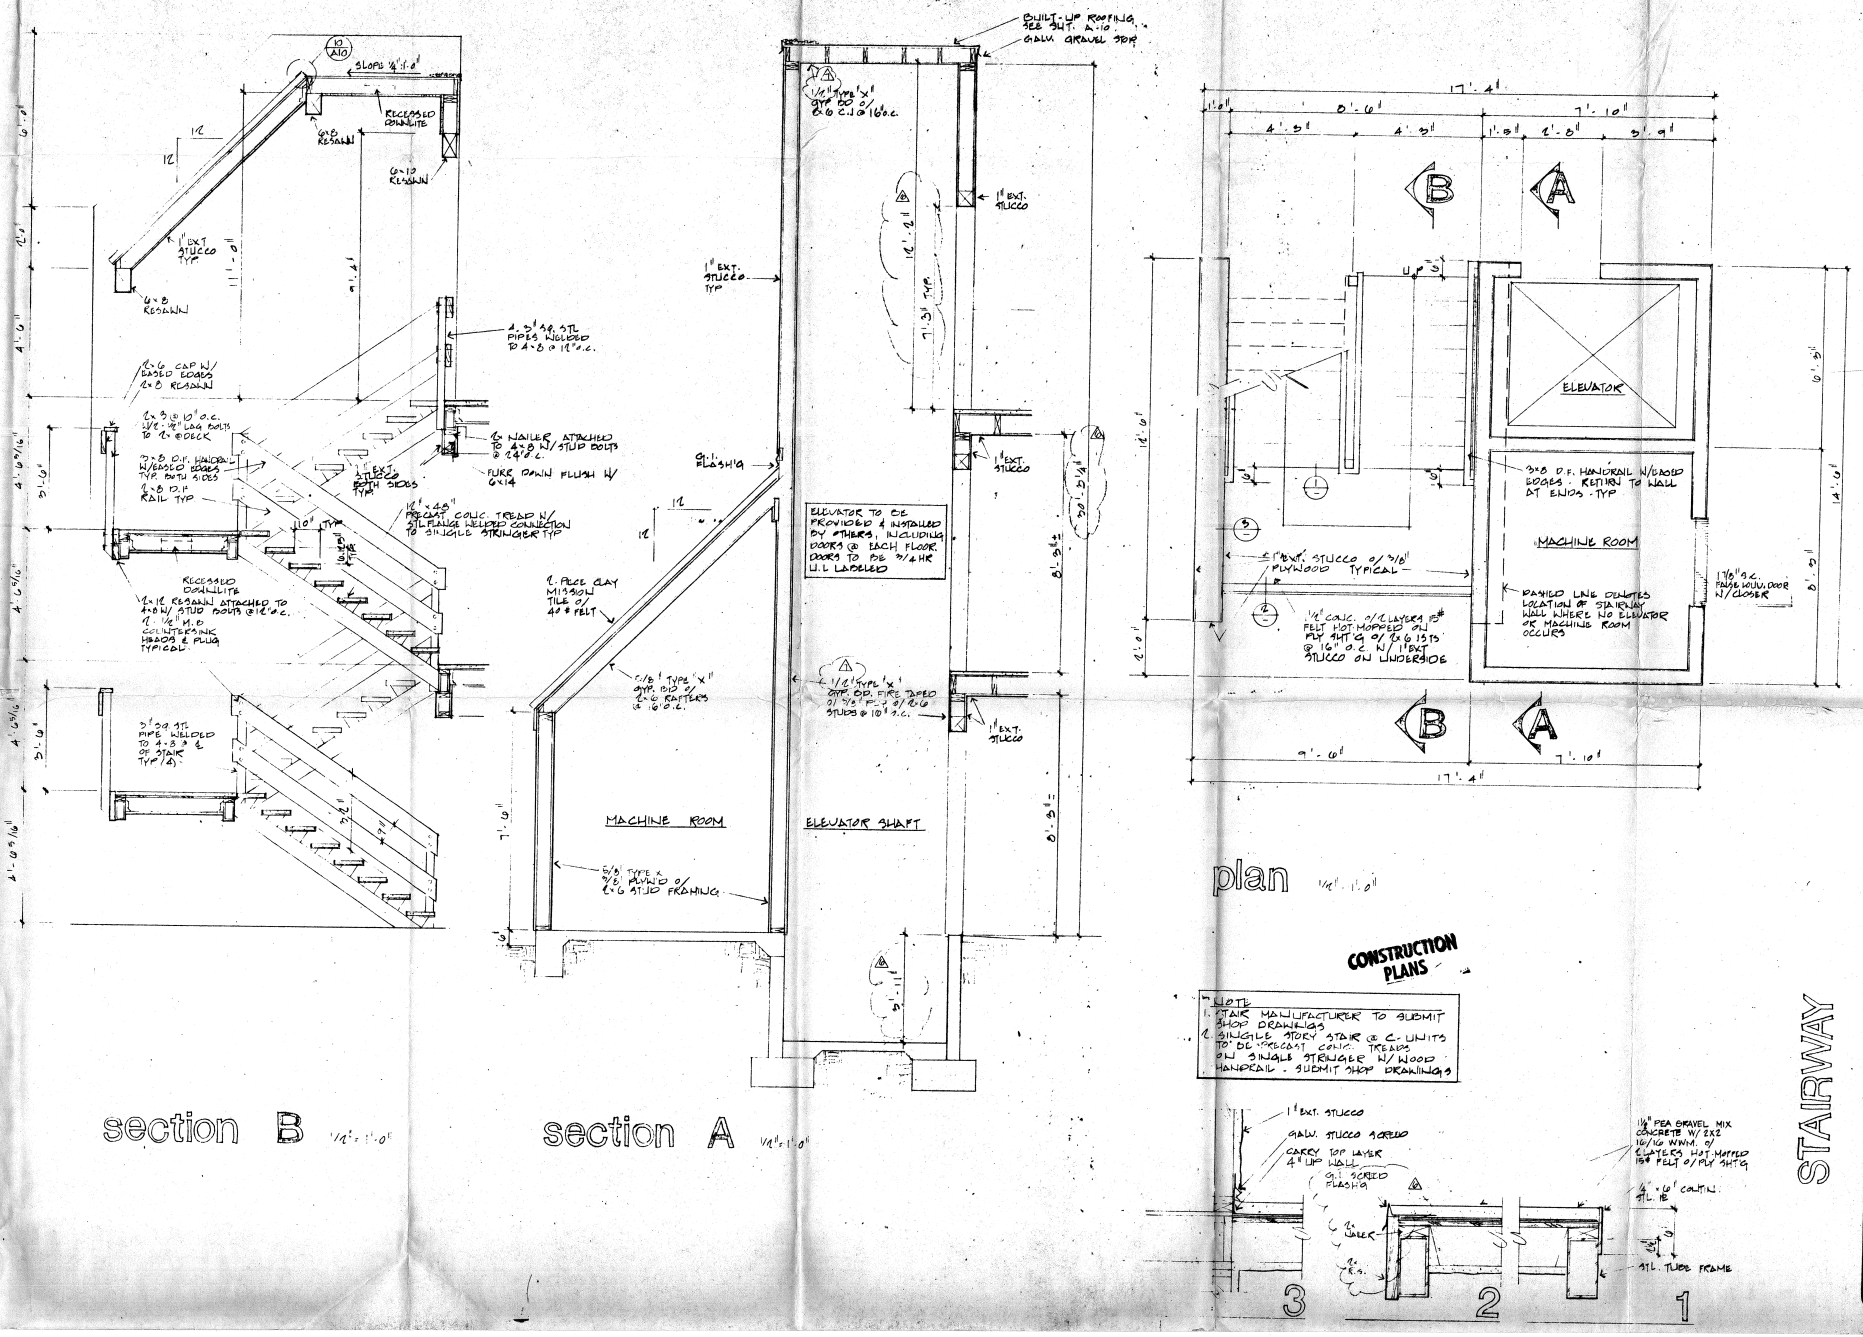

JOB No. 7815E
DATE 7.23.79
DRAWN
OWNER
REV.
1 8.23.79
2 9.11.79
3 1.23.80
4 2.8.80

CRAIG COMBS ASSOCIATES
ARCHITECT
1535 MONROVIA AVENUE
AREA CODE 714.645.8040
NEWPORT BEACH, CALIF.

PROJ.
TITLE
SHT. NO. A-18
OF.